DISTANCES AND HIGHTS IN METRES

PRECISION APPROACH TERRAIN CHART - ICAO

AMMAN/QUEEN ALIA INTL (OJAI) RWY 26R

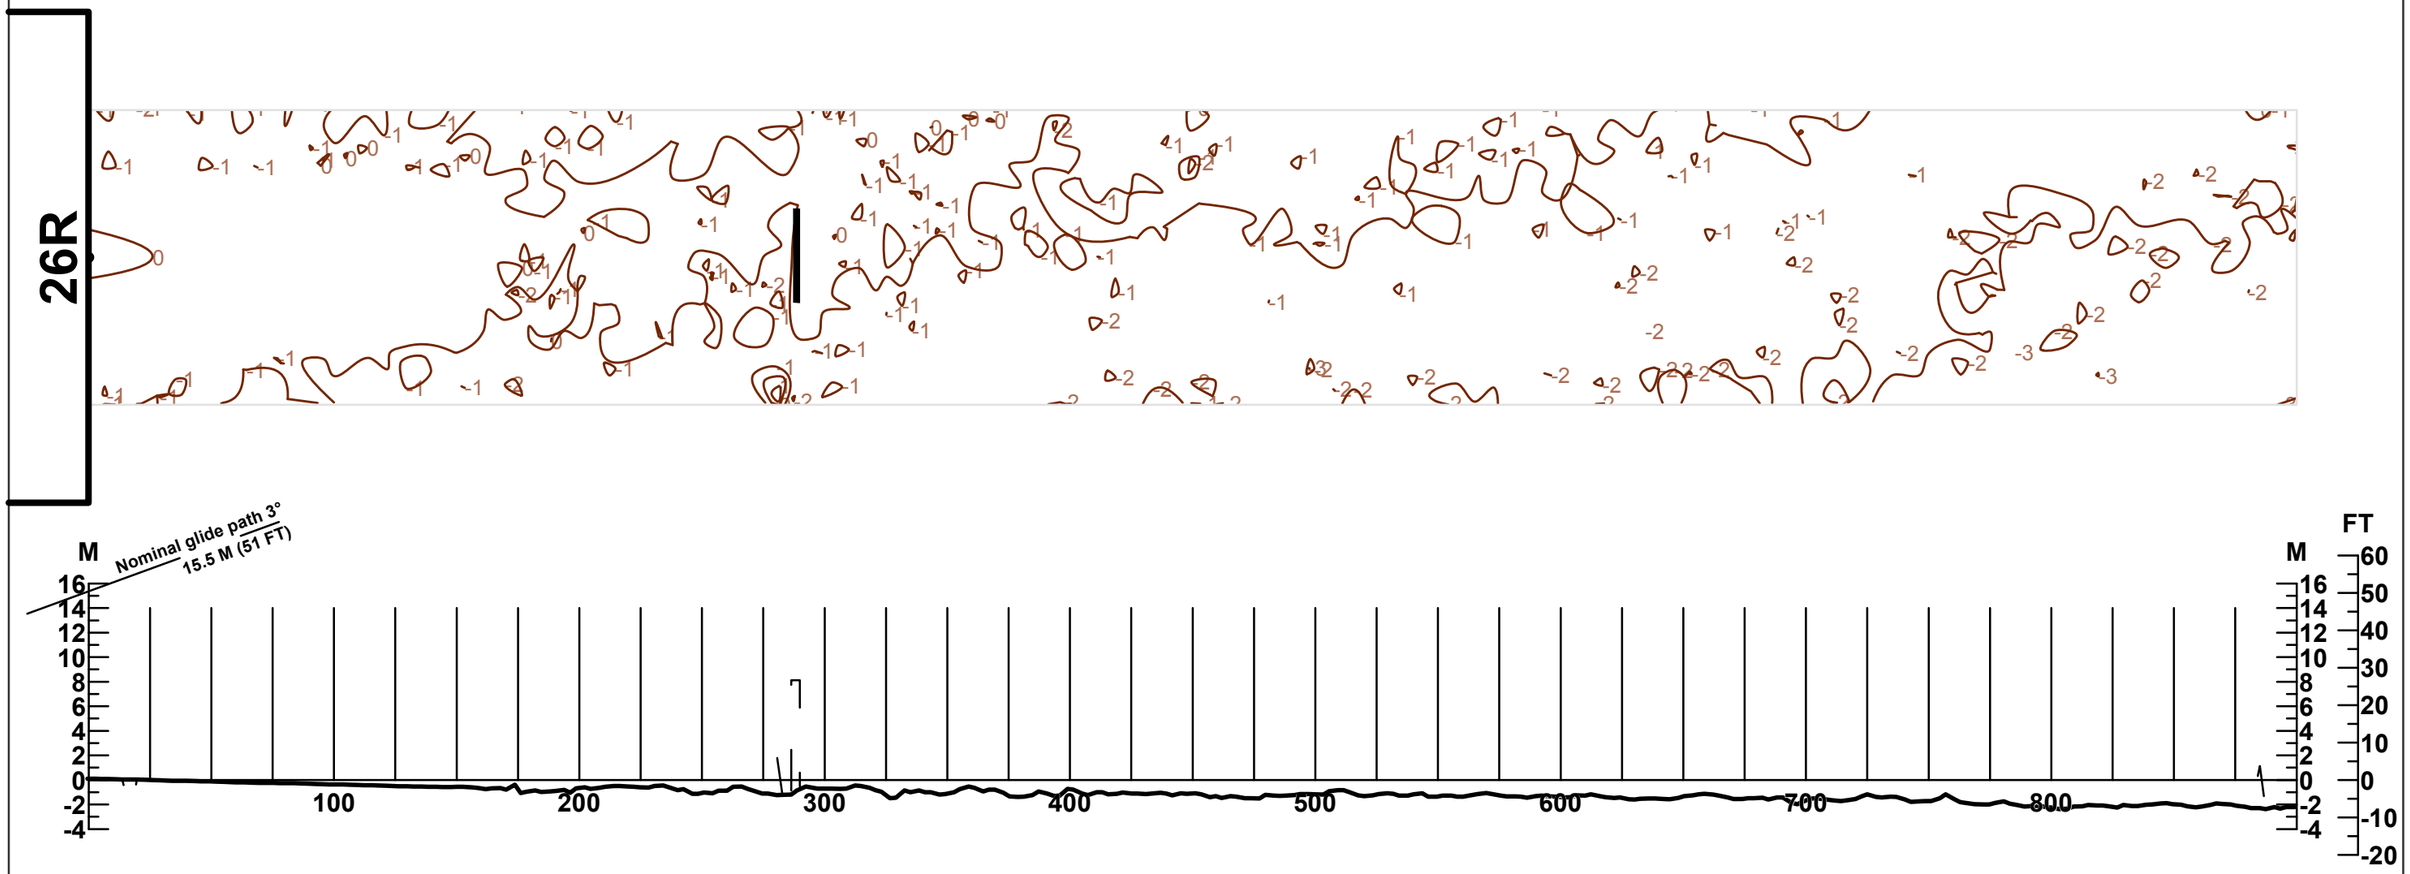

LEGEND

APPROACH LIGHTS	
BUILDING OR LARGE STRUCTURE	
CONTOUR	-5
CENTRE-LINE PROFILE	
DEVIATION AT LEAST 3 M FROM CENTRE-LINE PROFILE	

HORIZONTAL SCALE 1:2500

VERTICAL SCALE 1:500

CONTOURS AND HEIGHTS ARE RELATED TO ELEV OF RWY THR

AMENDMENT RECORD		
No.	DATE	ENTERED BY

12 OCT 2017